DISTRIBUTION NETWORK SPECIFICATIONS
STEPPED ELEVATIONS - 2 CELLS
(No Scale)

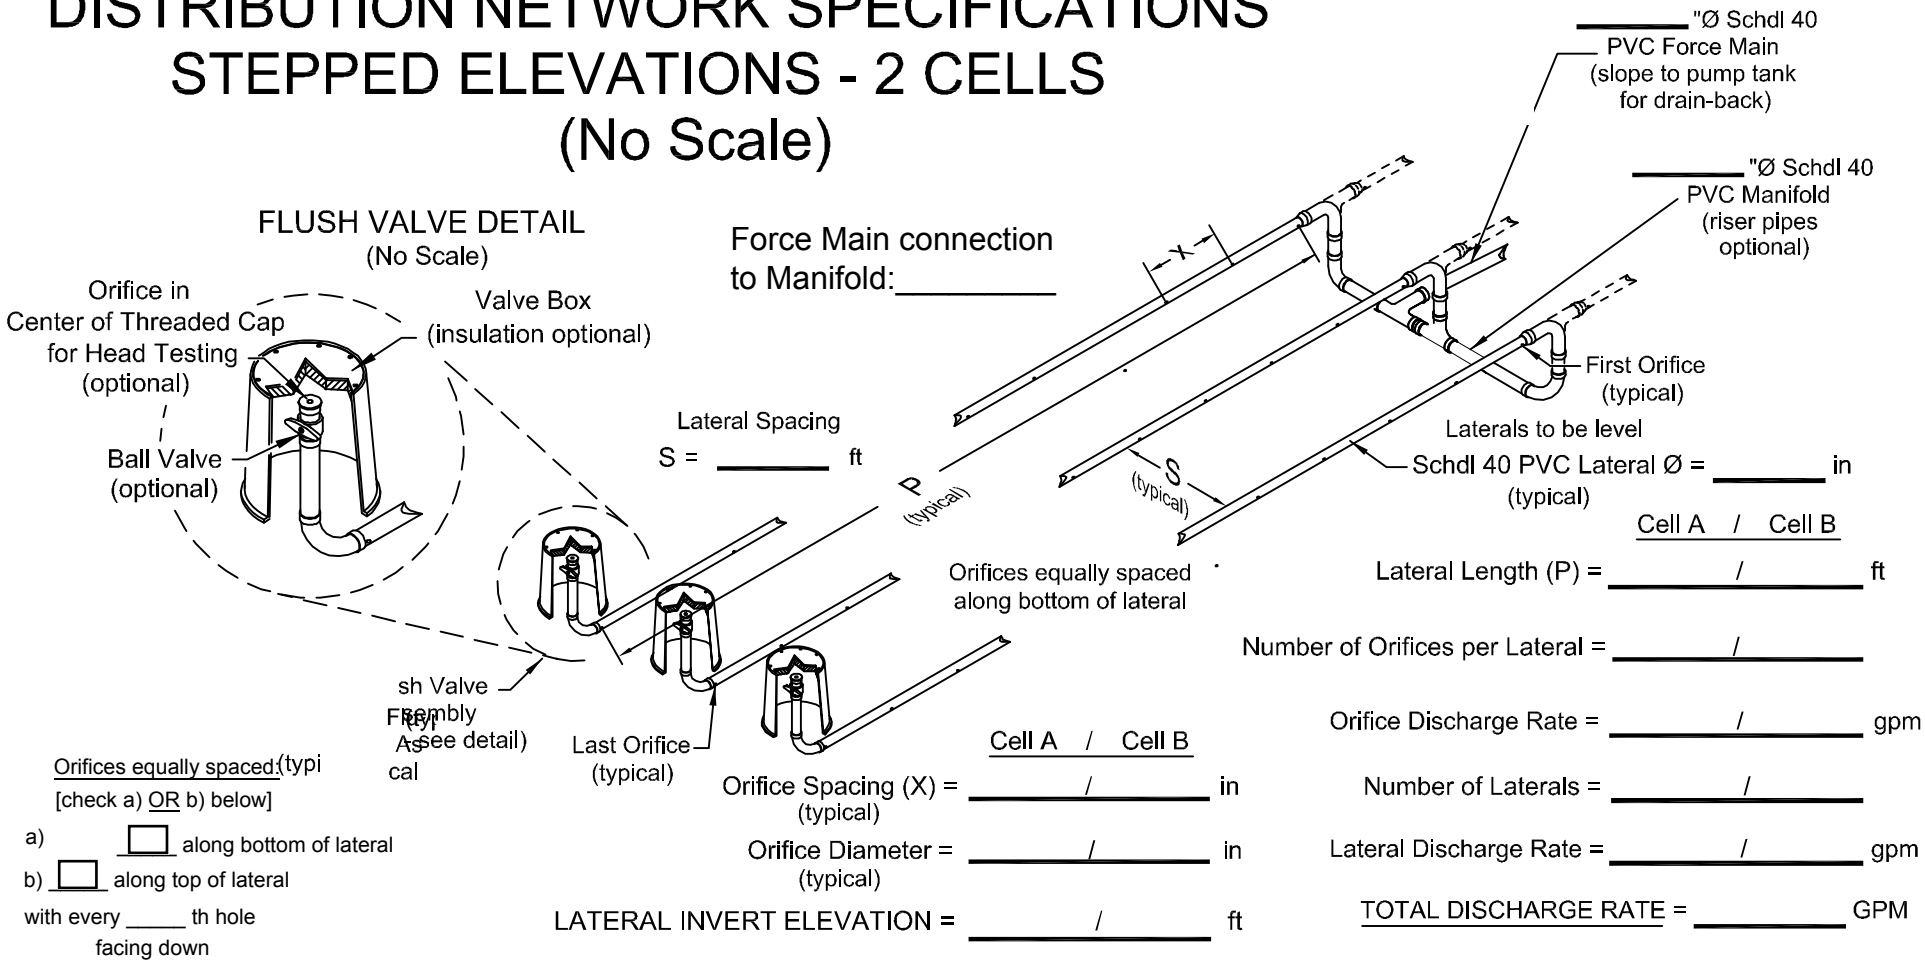

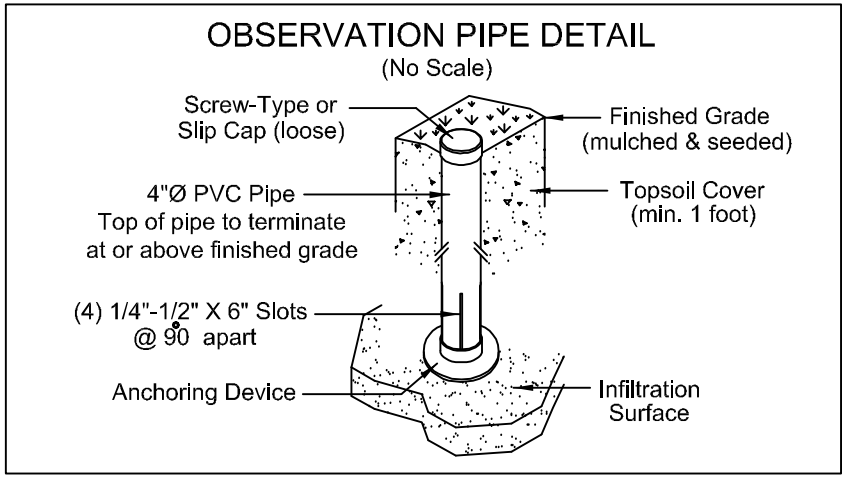

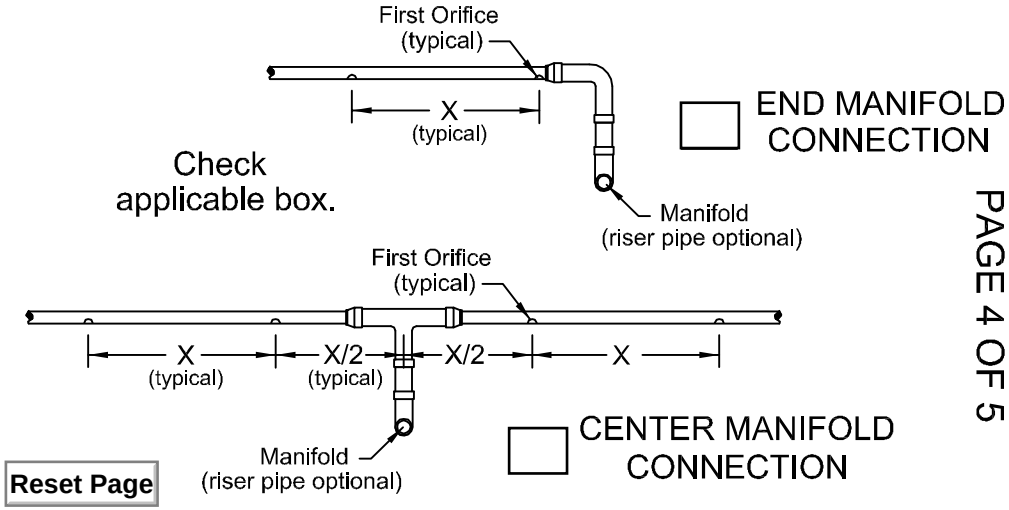

Reset Page