DISTRIBUTION NETWORK SPECIFICATIONS
STEPPED ELEVATIONS - 2 CELLS
(No Scale)

Force Main connection to Manifold:_____

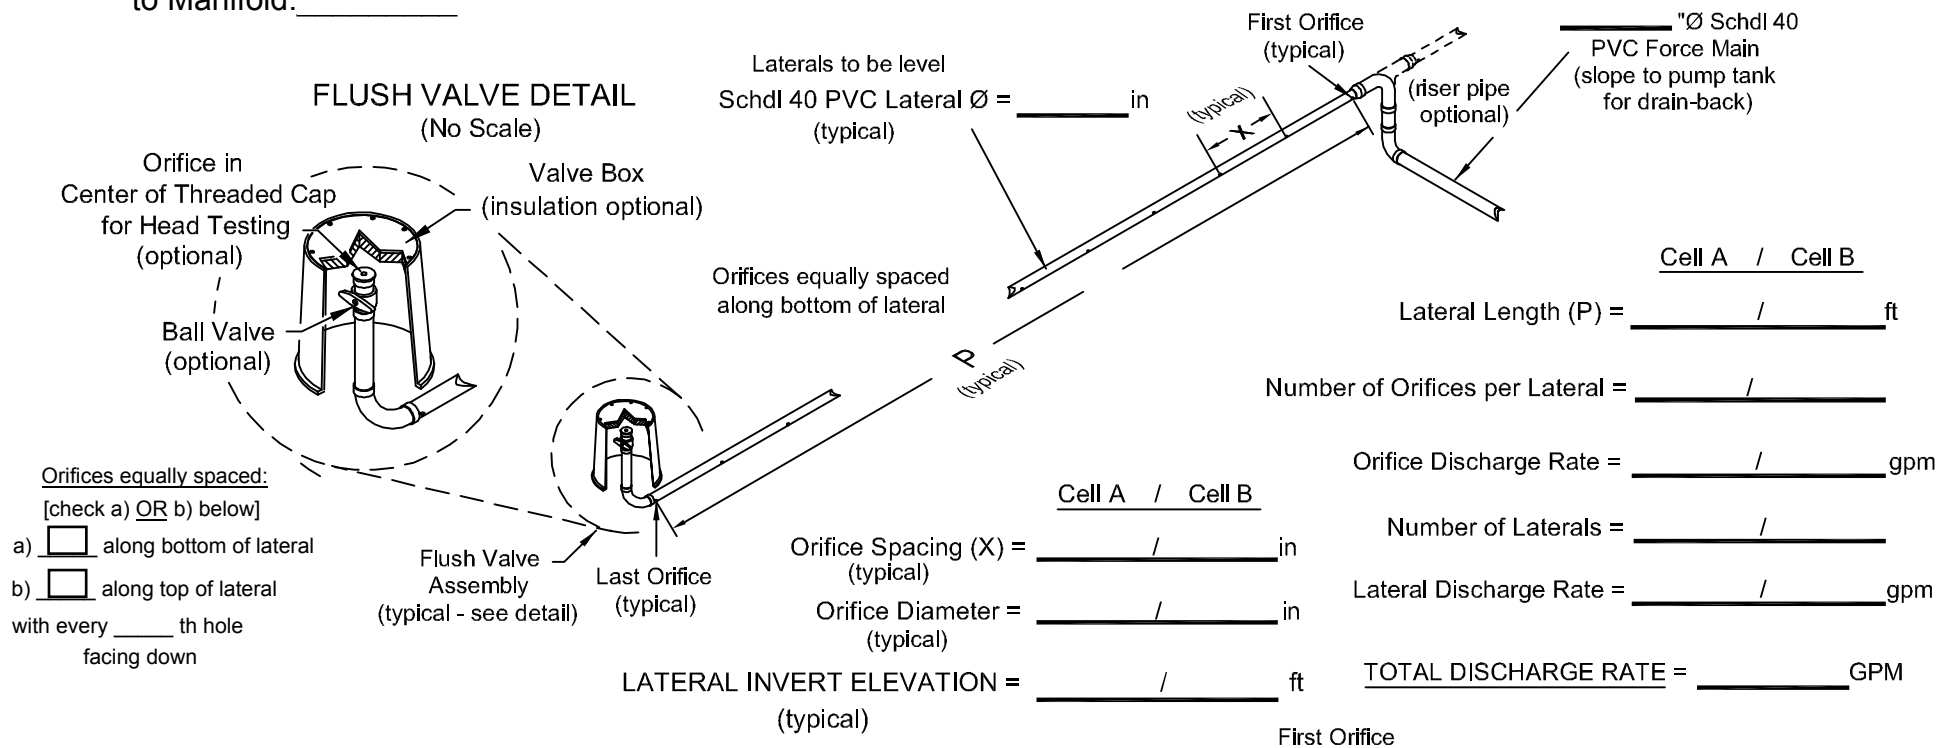

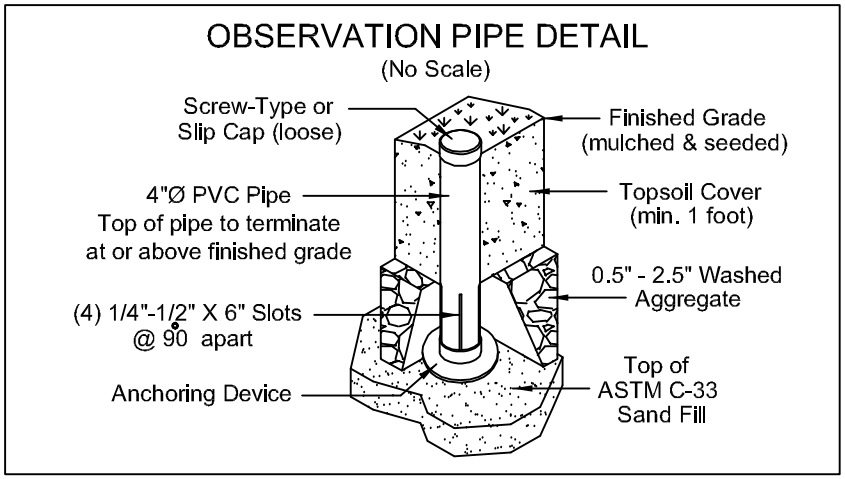

Check applicable box.

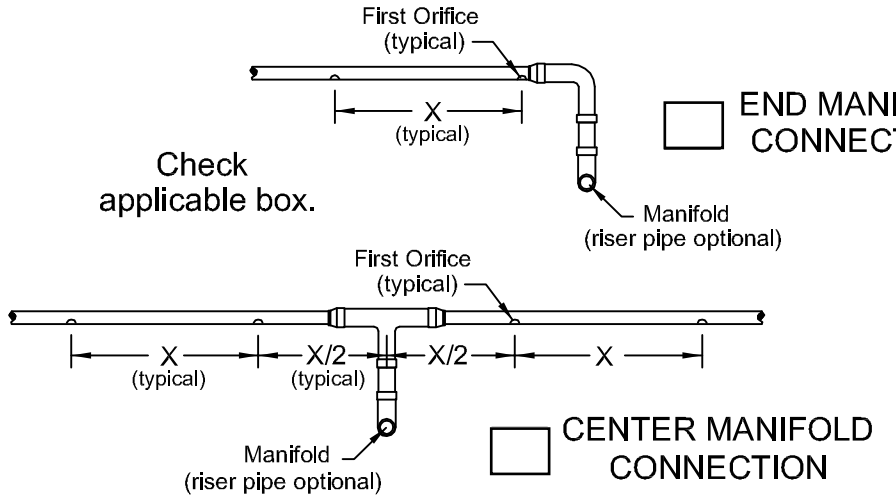

☐ END MANIFOLD CONNECTION

☐ CENTER MANIFOLD CONNECTION

Reset Page